


*James J. Smith*  
Executive Director

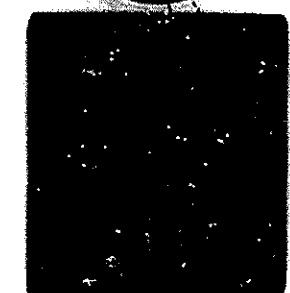

No.	Date	Revision	Approved
3/15/01		Drawings of Record	






Engineering Department  
Design Division

The World Trade  
Center  
Electrical/HVAC  
Upgrade Program

This  
LOW VOLTAGE DISTRIBUTION  
ONE WTC  
ARCHITECTURAL  
75TH FLOOR  
NORTH & SOUTH SIDE  
REFLECTED CEILING  
PLAN & SECTIONS

This drawing subject to conditions in contract.  
All inventions, ideas, designs and methods  
herein are reserved to Port Authority and  
may not be used without its written consent.

SC&MS SC&SPP  
Designed by Drawn by Checked by  
Date 10-4-93 Scale AS NOTED  
Contract Number Drawing Number  
WTC-804.041 A-7

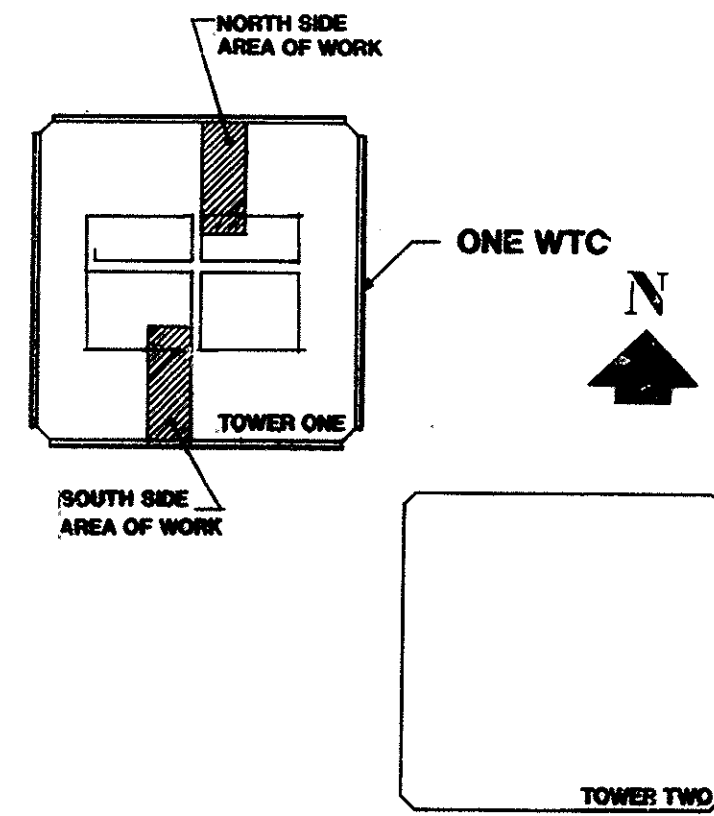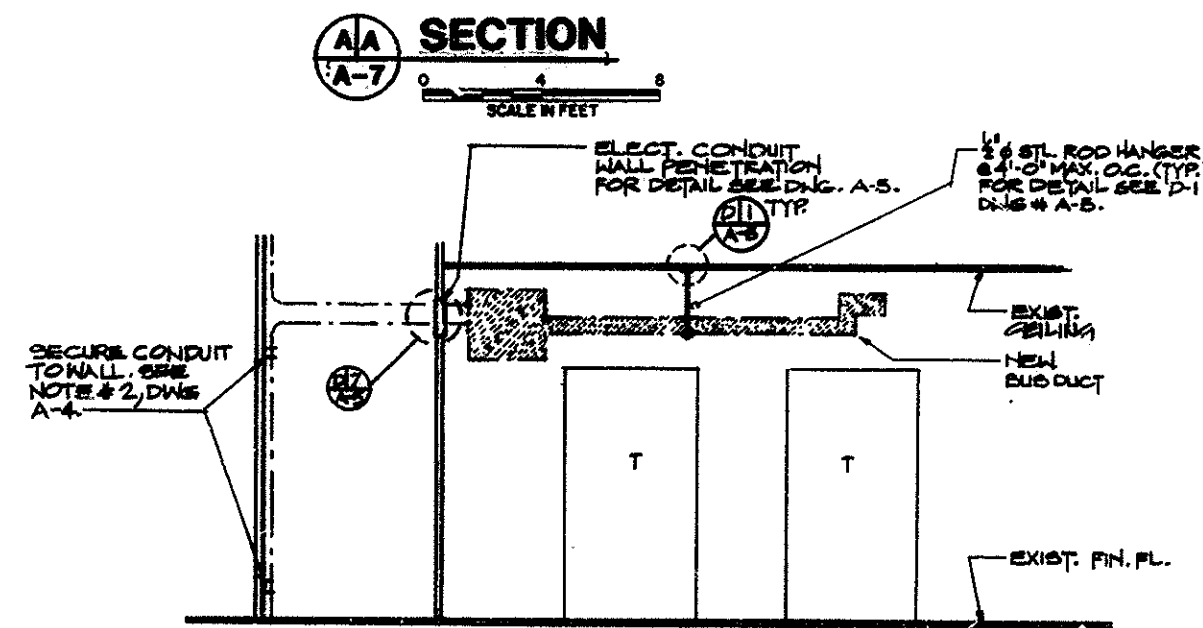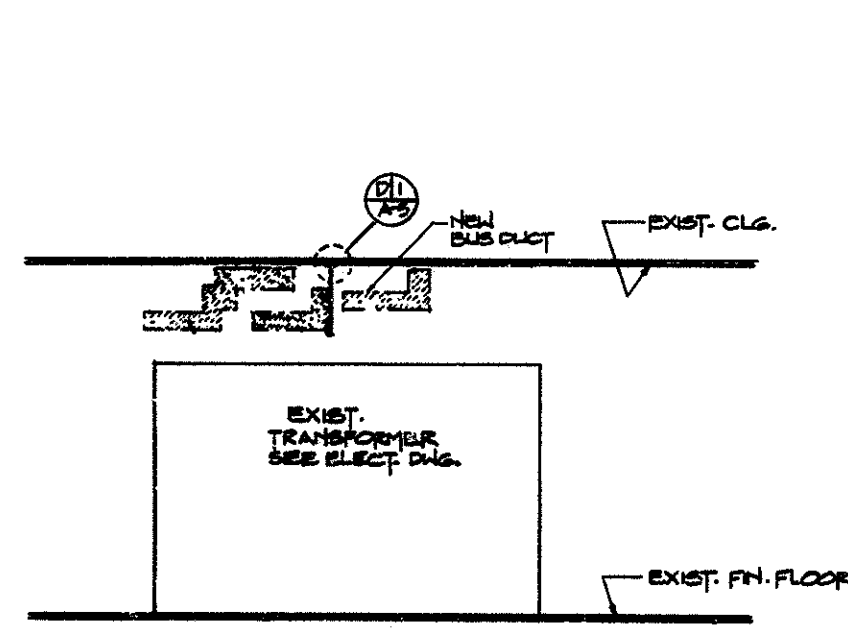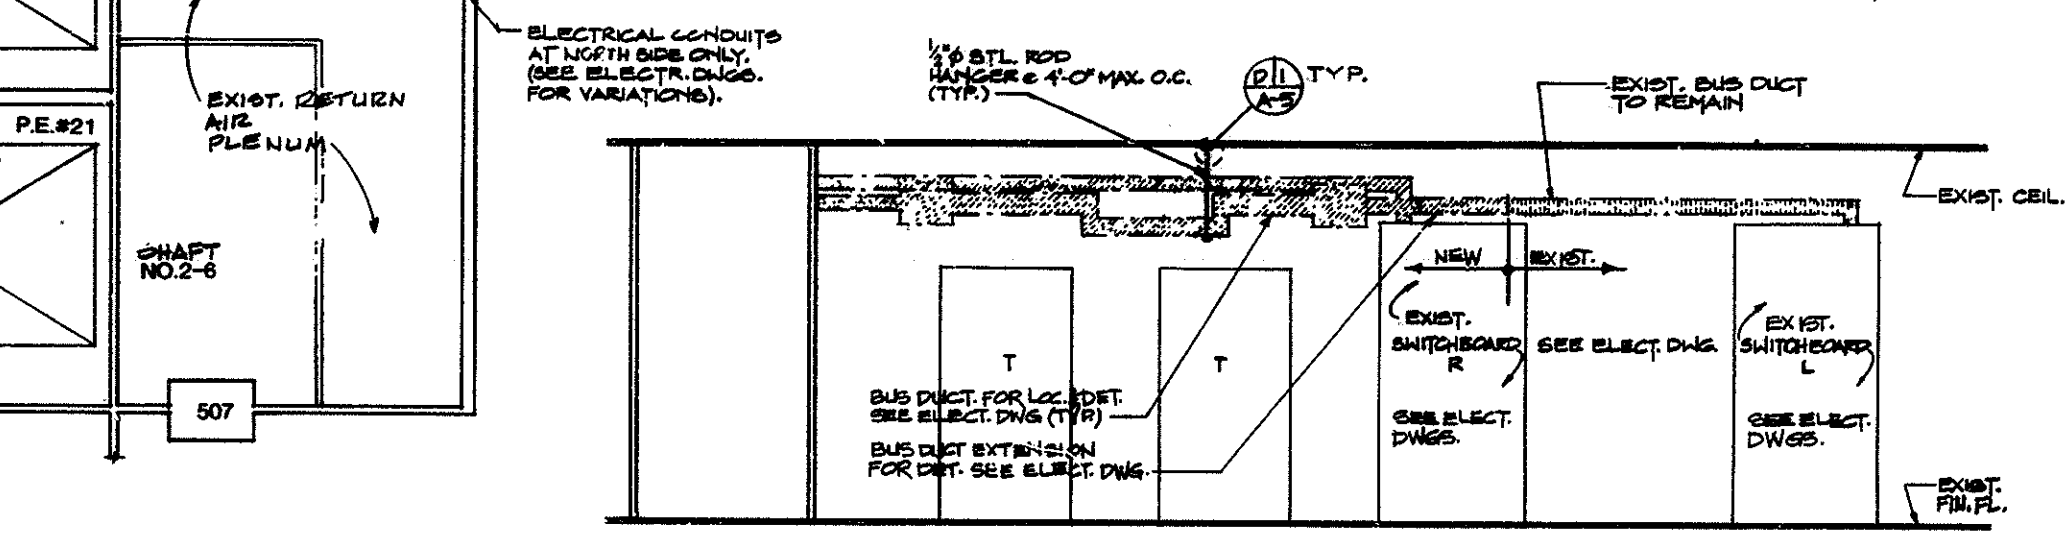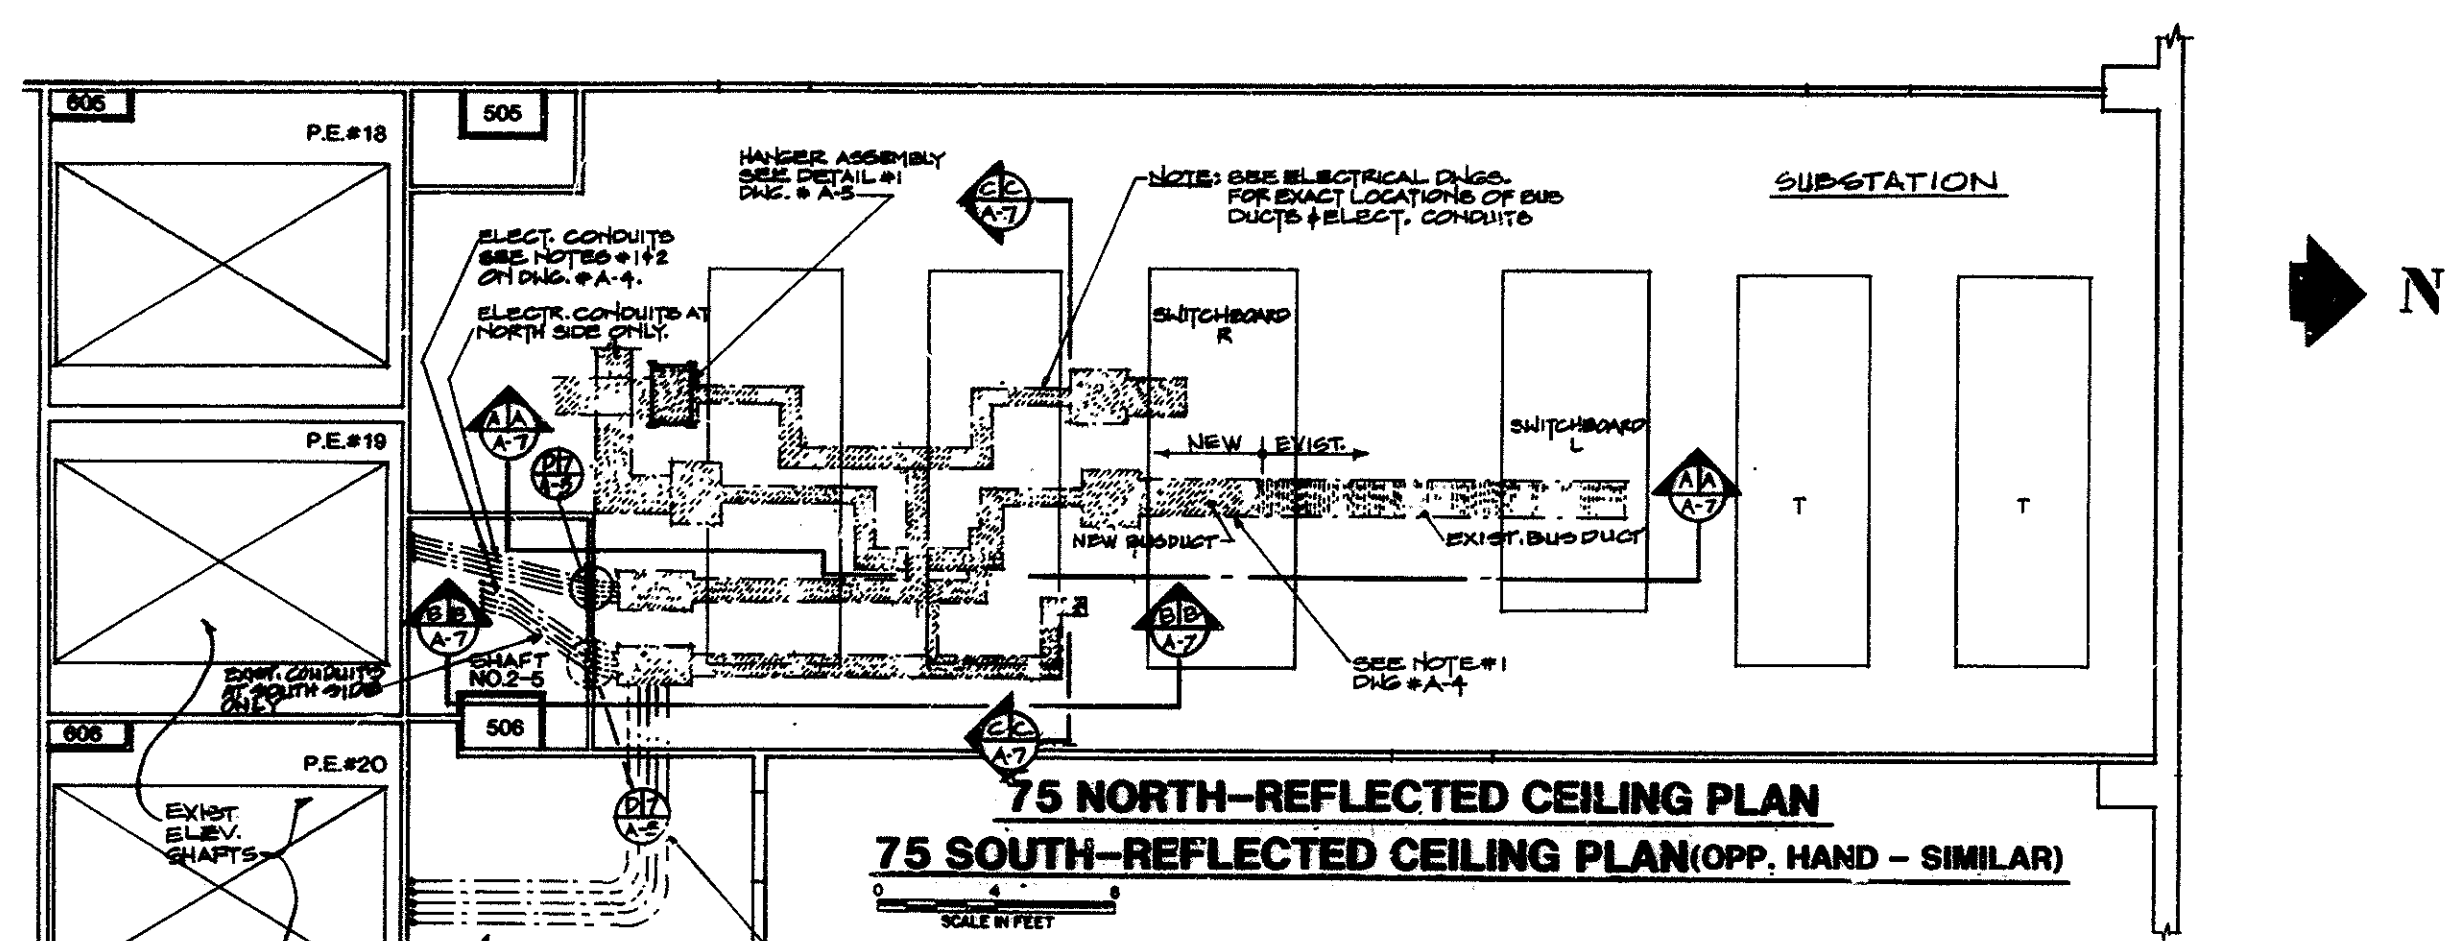

KEY PLAN  
NO SCALE